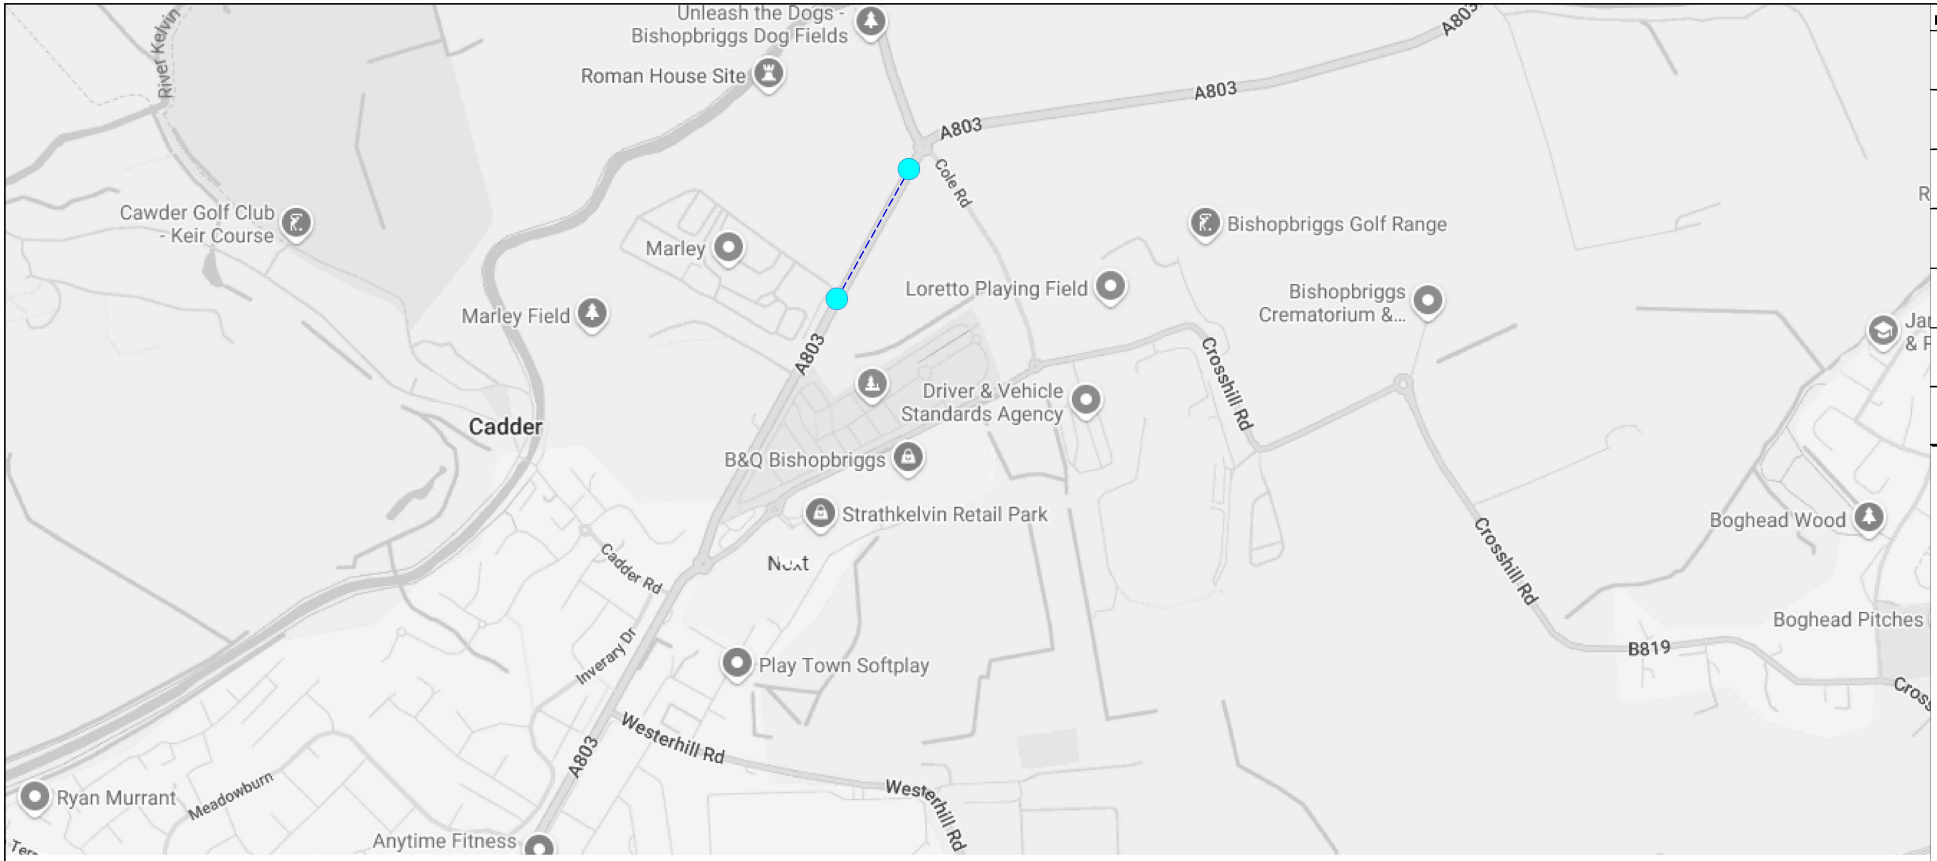

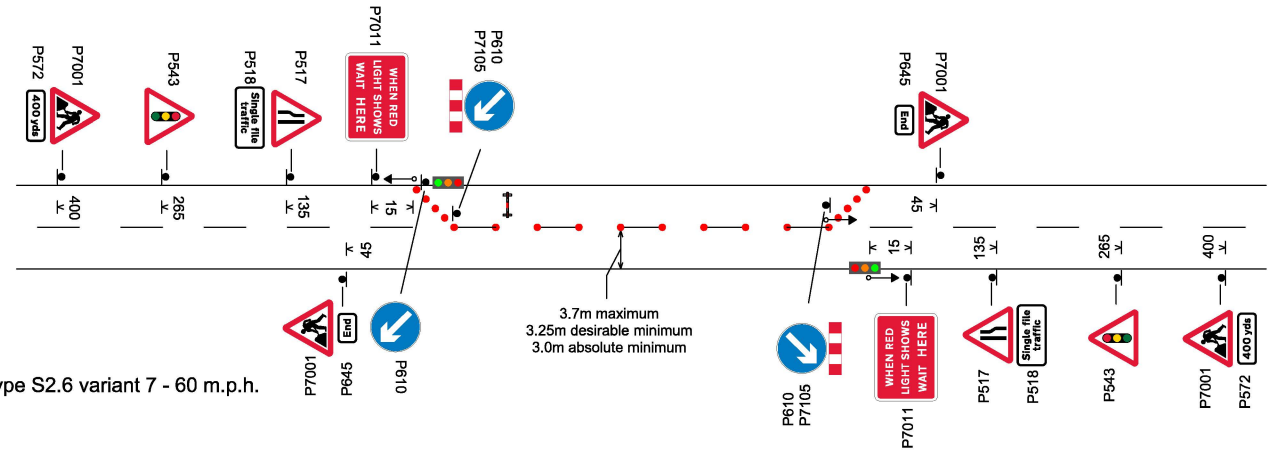

Type S2.6 variant 7 - 60 m.p.h.

NOTES

1 Maximum distance between DATUMs to be 300m.
Minimum distance between DATUMs to be 30m.

2 DATUMs shall not occur within 150m of an existing level crossing, Pelican crossing or signalised junction without the consent of the Overseeing Organisation. The Overseeing Organisation shall consult with the authority responsible for any of these types of facility prior to traffic management being installed in adjacent areas.

3 Detail B coning shall be installed at 45° to the edge of carriageway, as generally indicated.

4 Portable traffic signals shall operate in vehicle actuated (VA) mode at all times unless otherwise directed by the Overseeing Organisation.

Notes:

REV			

Apex Traffic Management
23 Fairfield Place
East Kilbride
Glasgow
G74 5LP
0141 413 5354

CLIENT: Lanes Group plc

SITE: A803 Kirkintilloch

TITLE: 2-Way Signals 60MPH Approach Signage

SCALE:	DATE:	DRAWN:	CHECKED:
NTS	25/03/2025	CoH	MN

PROJECT NO:	DRAWING NO:	REVISION:
Q7241-25	TM-01	A